1255-102	A
NUMBER FOR ARCHITECTS FILING REFERENCE ONLY	REVISION

NOTES:

1. The design on this drawing is copyright and remains the property of Margoles Dukes & Smith Architects.
2. All work to be carried out in strict accordance with local authority requirements, National Building Regulations, and the S.A.B.S standards.
3. This drawing may not be scaled. Only figured dimensions and levels may be used.
4. All relevant details, levels, dimensions must be checked on site before commencement of work. Any discrepancies to be reported to the Architects office immediately.

Rev.	Int.	Date.	Description of Revision
A	KB	28/02/2020	ISSUED FOR INFORMATION

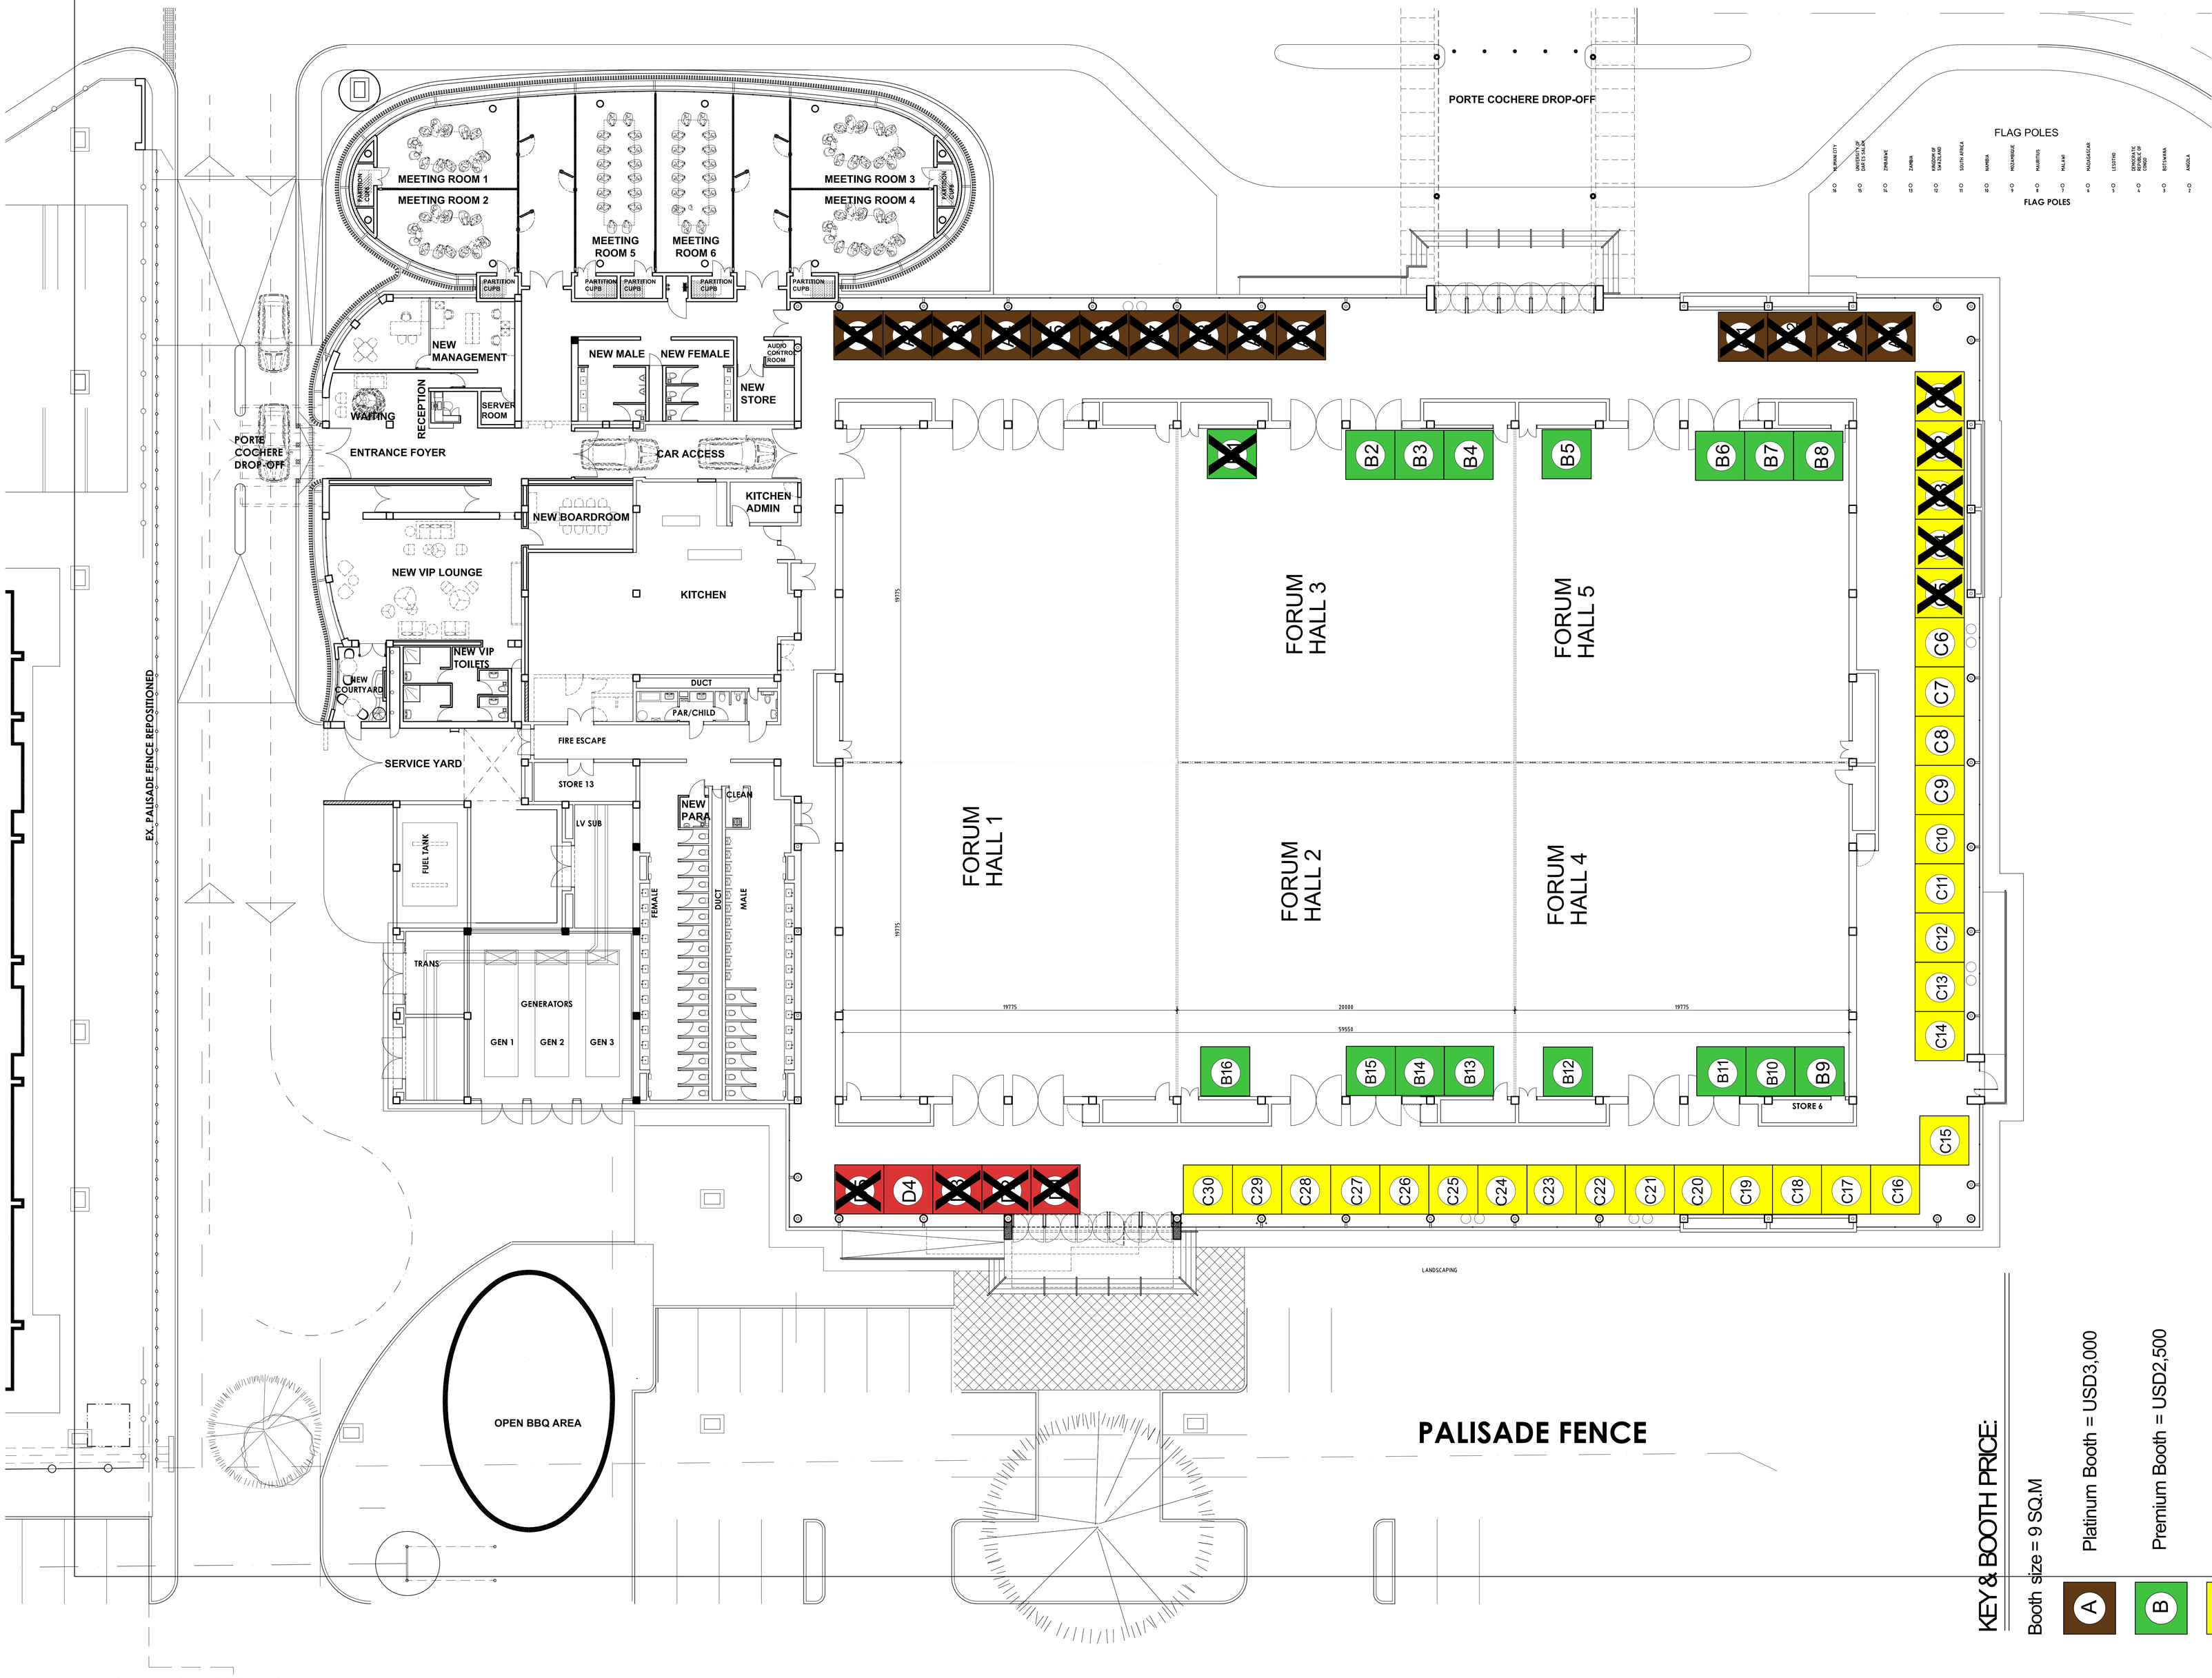

GROUND FLOOR PLAN
1:100